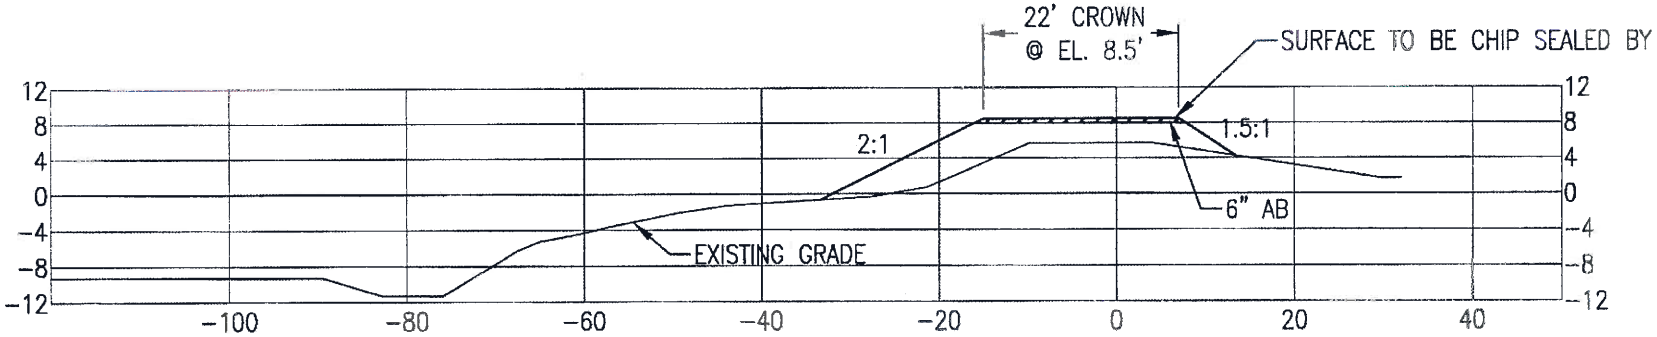

BACON ISLAND ROAD 22' WIDE CROWN HMP TYPICAL
X-SECTION
STA 153+00 TO 184+75

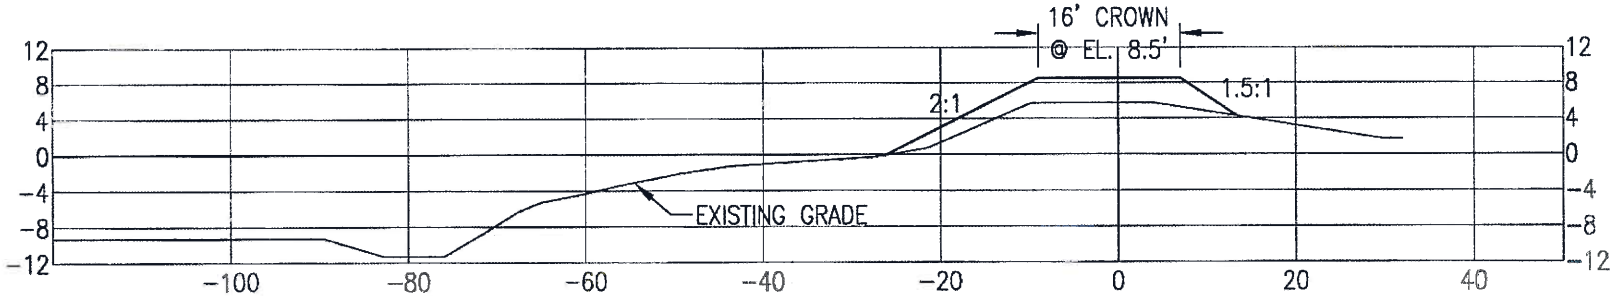

16' WIDE HMP TYPICAL X-SECTION
STA 10+00 TO 153+00 & STA 184+75 TO 205+00

SCALE: 1"=20'

REVISIONS		
REV.	DATE	DESCRIPTION

GREEN MOUNTAIN ENGINEERING

UPPER JONES TRACT
DWR WA UJ-10-1.0
TYPICAL CROSS SECTIONS
RECLAMATION DISTRICT NO 2039
SAN JOAQUIN COUNTY, CALIFORNIA

PROJECT NO:	2039-21
DRAWN BY:	GME
DESIGN BY:	DJL
CHECK BY:	DG
SCALE:	AS SHOWN
DATE:	2015-02-20
CAD FILE:	121212_TRAPPER_SLOUGH_PLAN.DWG

APPROVED BY:
DATE

SHEET NO. TYP-1
OF 1 SHEETS

Agenda Item 11
Attachment 4